...\Seating Layouts-Revised Sep04. 20/09/2004 13:51:00

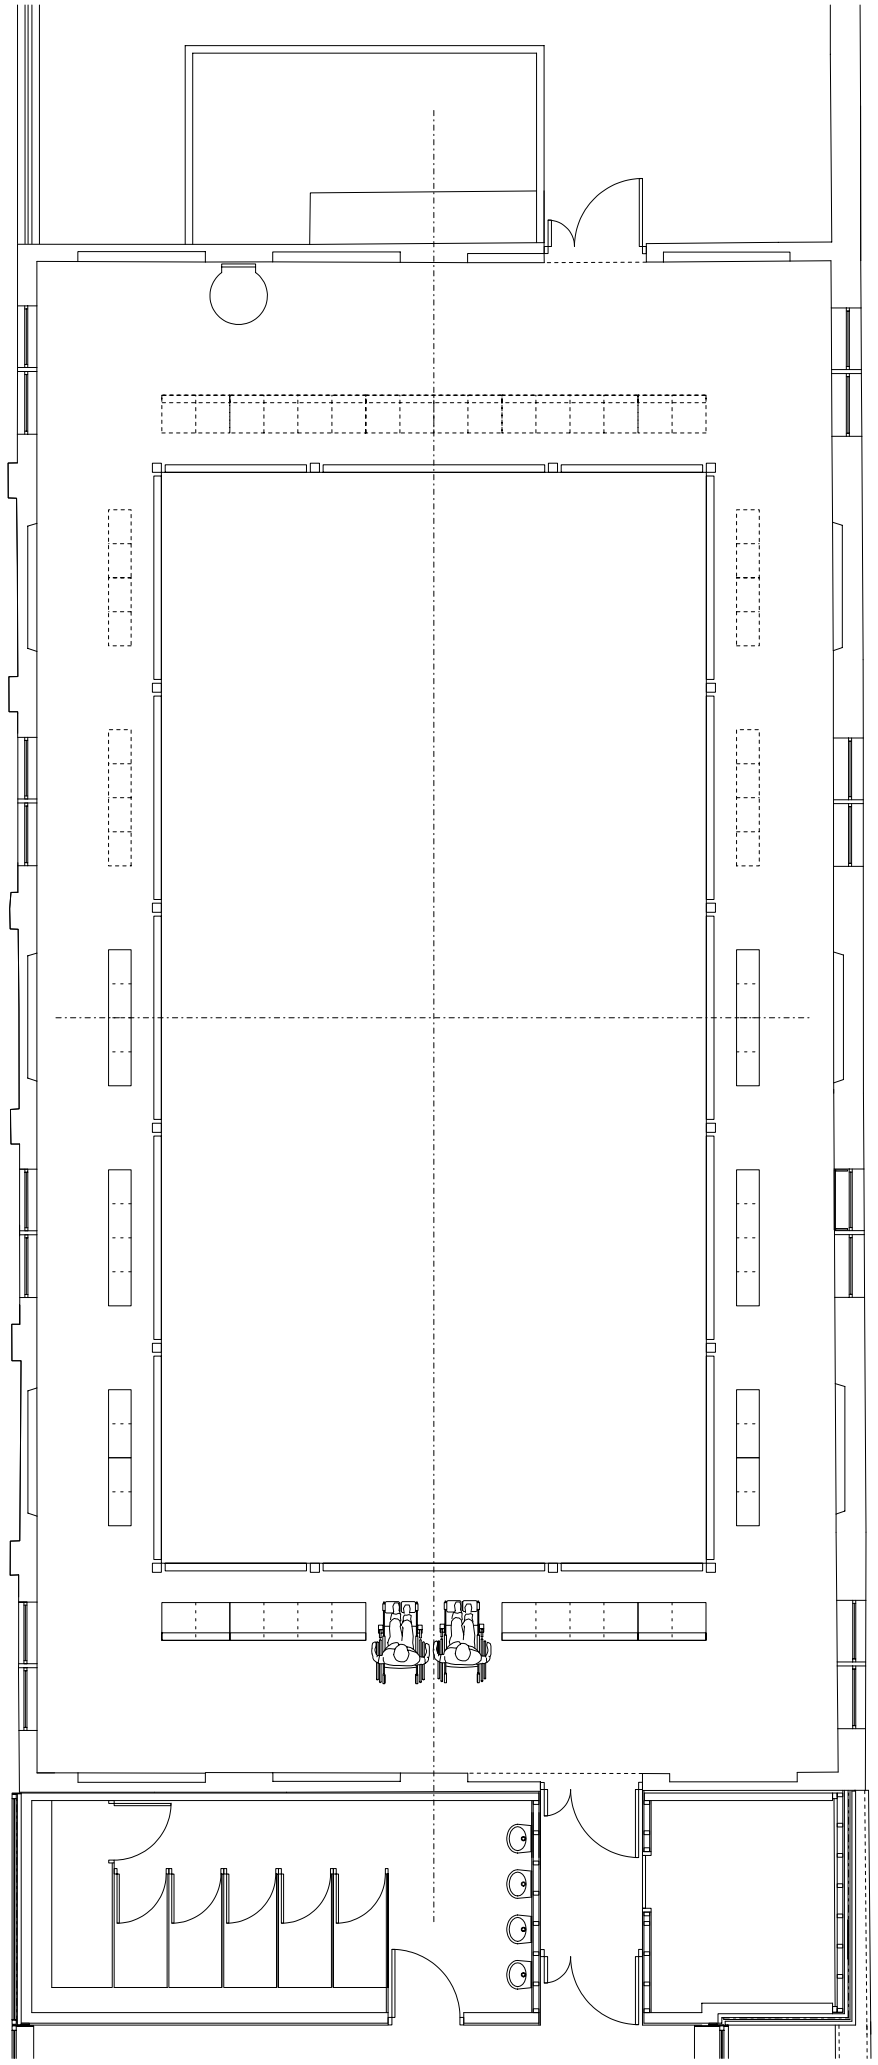

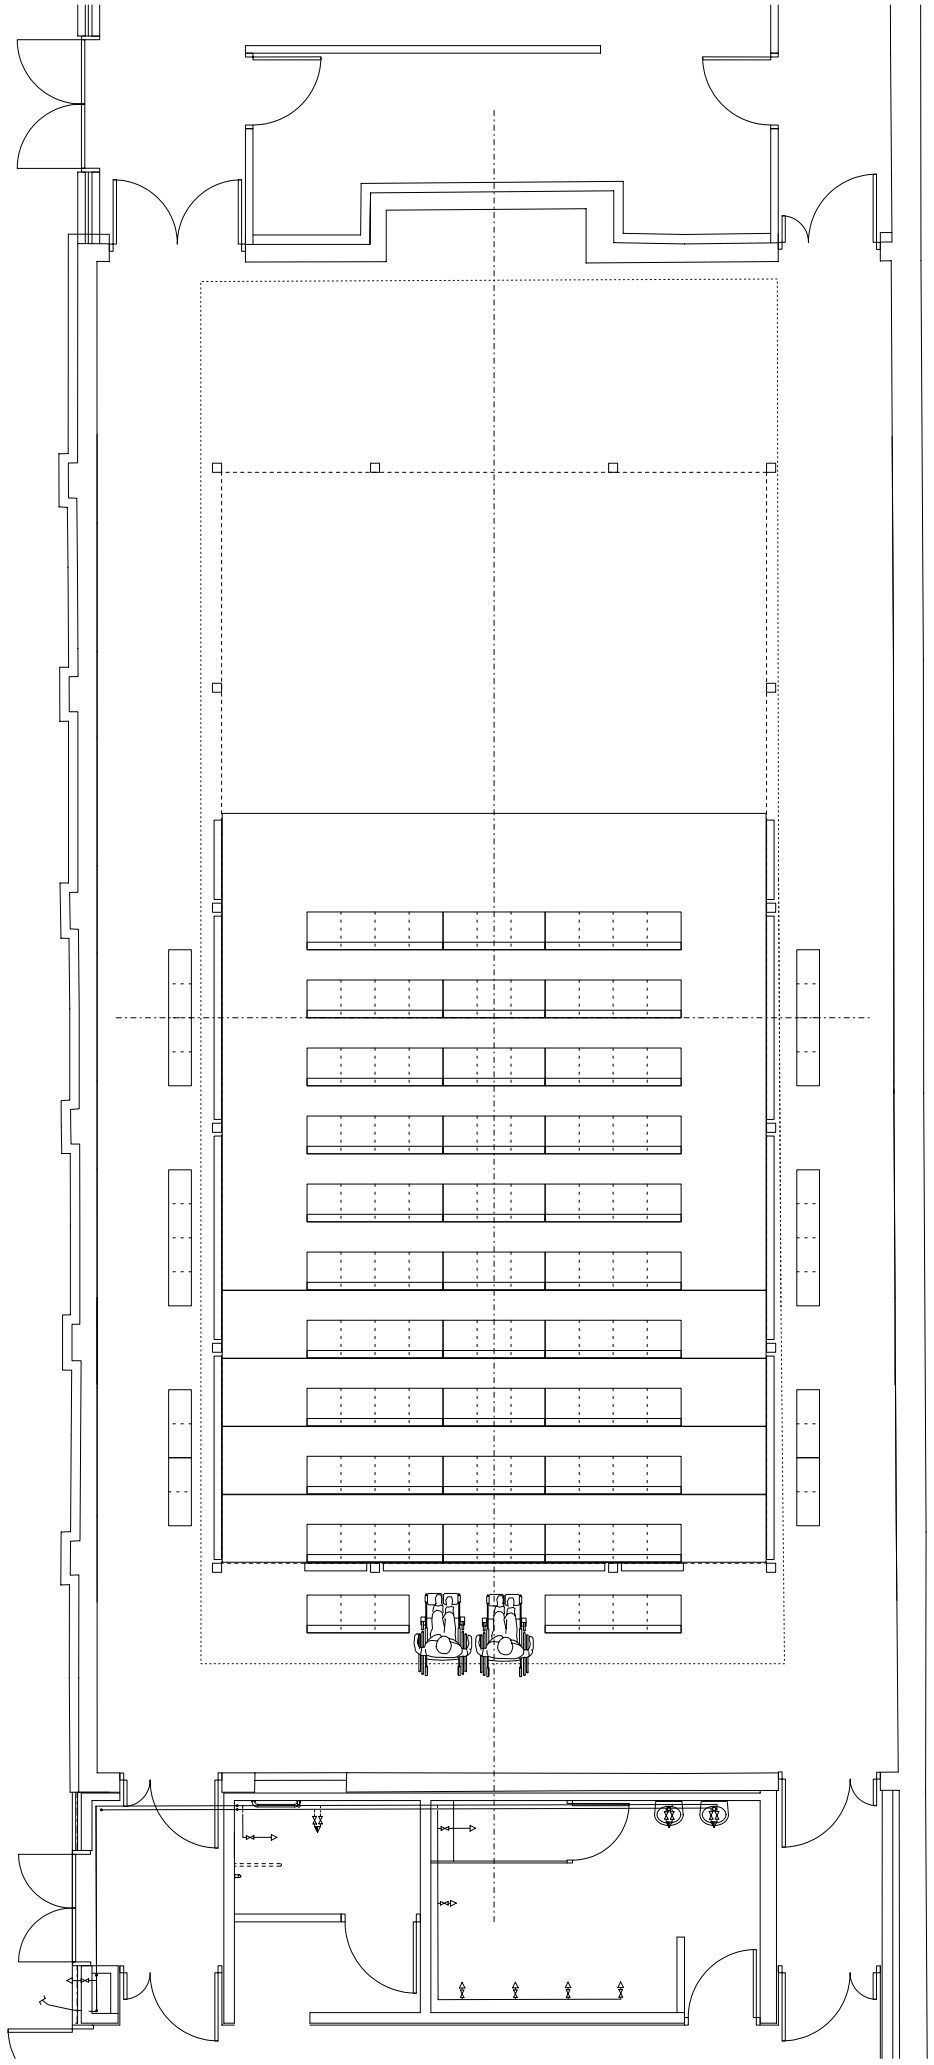

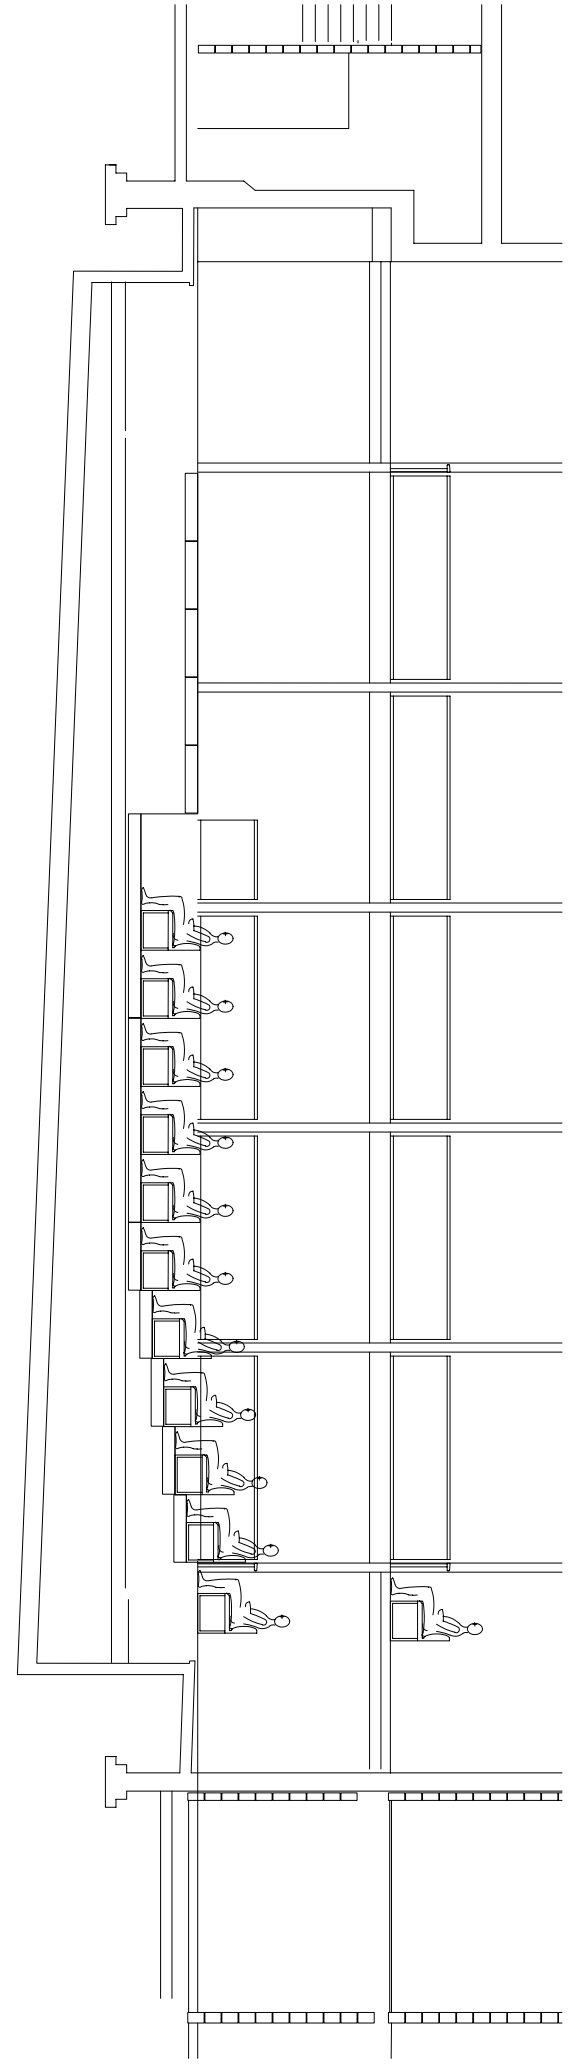

THEATRE PROJECTS CONSULTANTS

4 Apollo Studios
Charlton Kings Road
London NW5 2SW

Tel. 020 7482 4224 Fax. 020 7284 0636
Email. post@tpc-lon.com

Rev	Date	Description

Project

ST EDWARDS SCHOOL

OXFORD

Design and Planning

Title

Seating and Rostra
Seating Layouts - End On

Scale	1:100 @ A3	Date	Sept 04
Designed	AH	Drawn	GG
Filename		Checked by	JT

Issued for STAGE E - FOR COMMENT

Drawing No

DP-LAY-101 REV

A Design & Planning\Technical Services\Seating Layouts

...\Seating Layouts-Revised Sep04. 20/09/2004 13:50:41

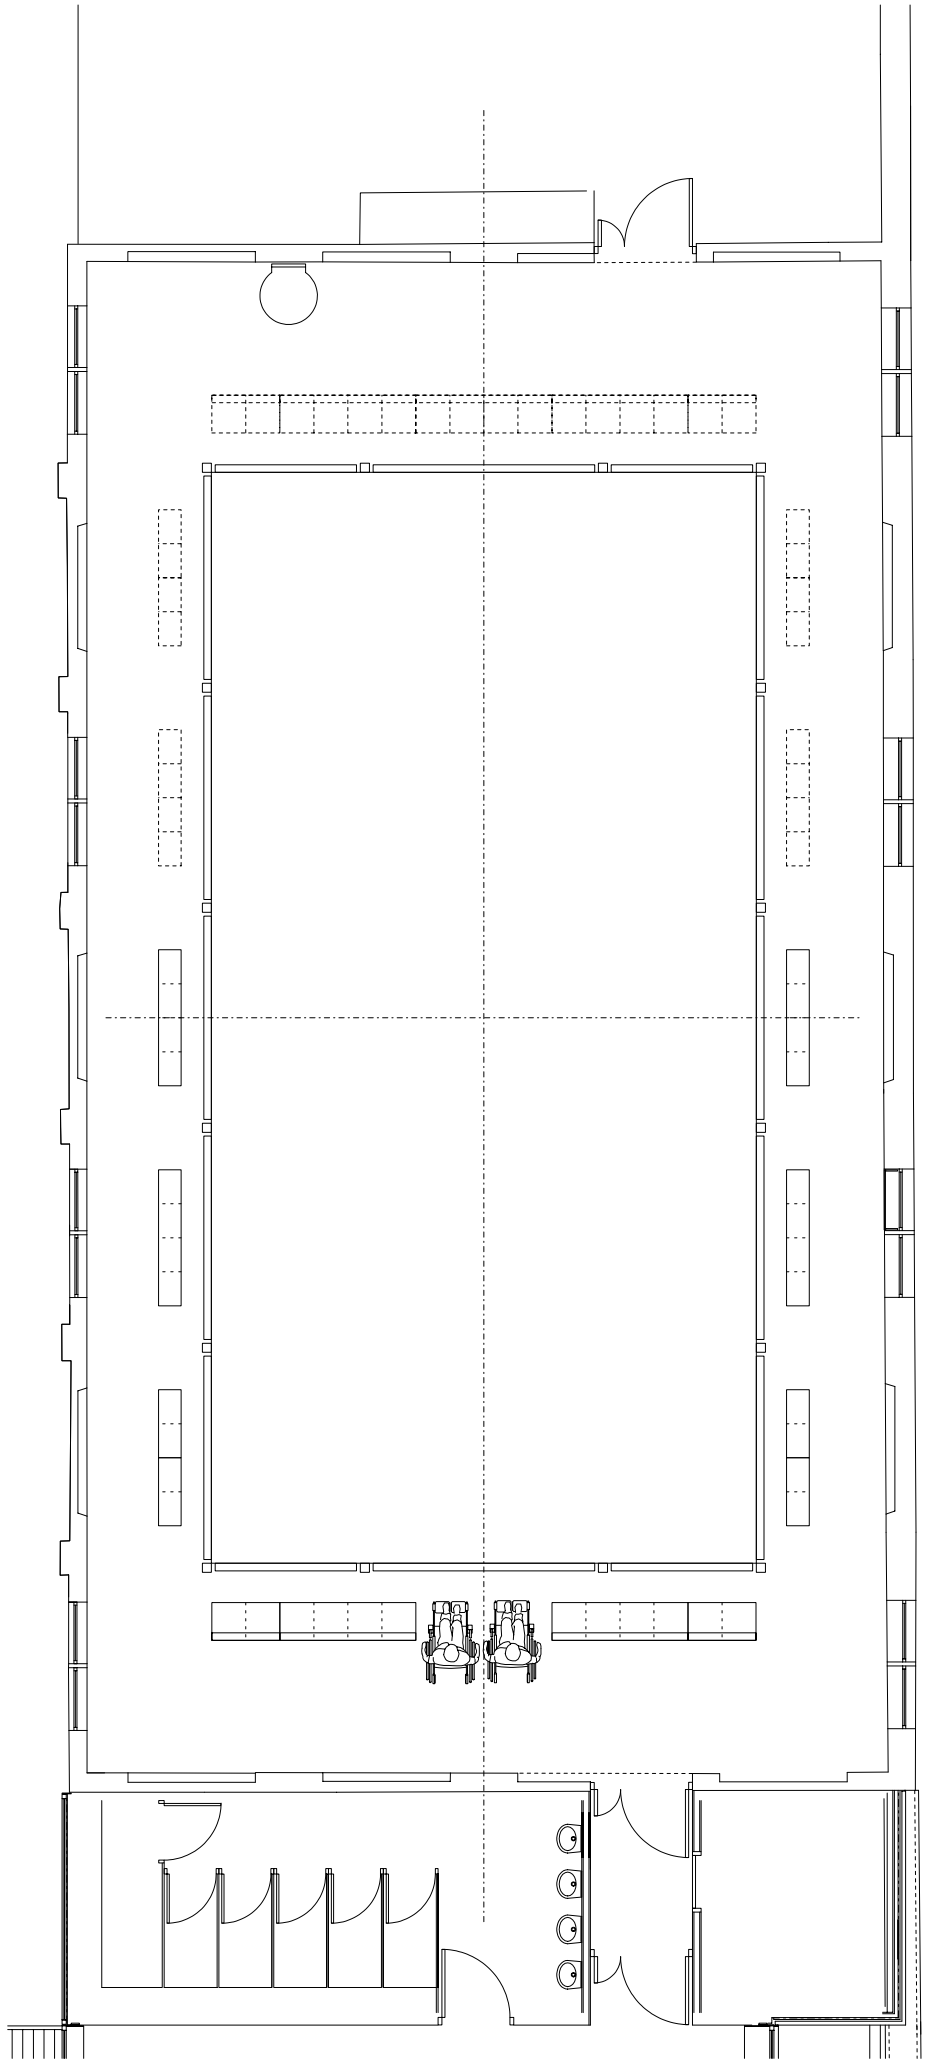

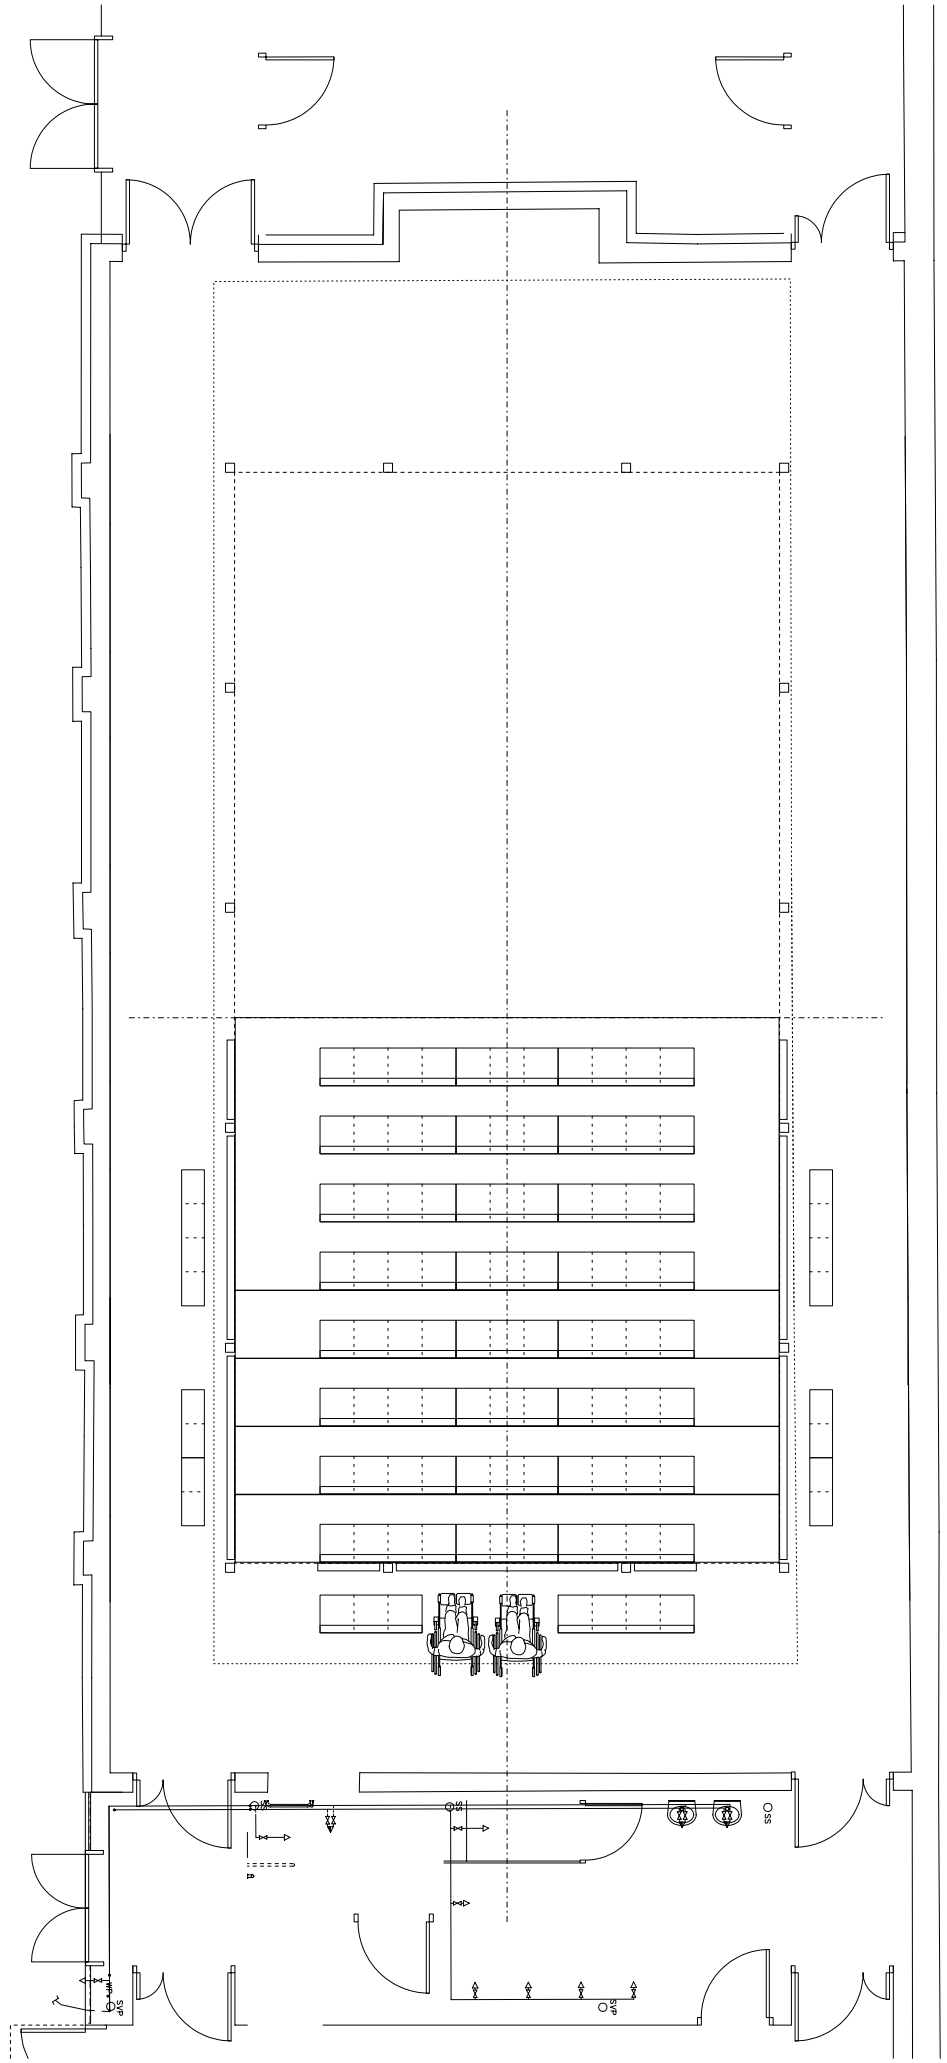

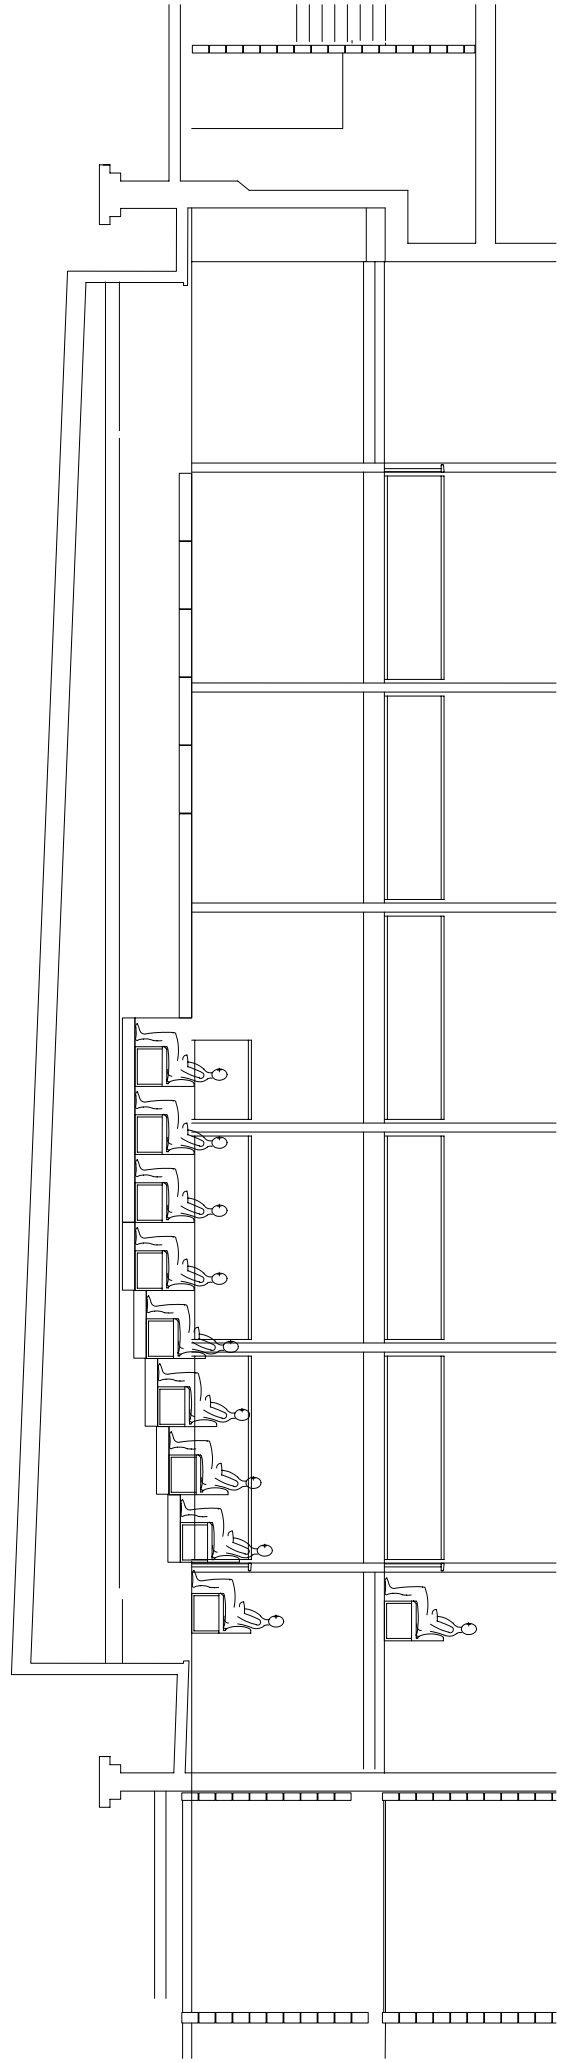

THEATRE PROJECTS CONSULTANTS

4 Apollo Studios
Charlton Kings Road
London NW5 2SW

Tel. 020 7482 4224 Fax. 020 7284 0636
Email. post@tpc-lon.com

Rev	Date	Description

Project

ST EDWARDS SCHOOL

OXFORD

Design and Planning

Title

Seating and Rostra

Scale		Date	Sept 04
Designed	AH	Drawn	GG
Filename		Checked by	JT

Issued for STAGE E - FOR COMMENT

Drawing No

DP-LAY REV

A Design & Planning\Technical Services\Seating Layouts

...\Seating Layouts-Revised Sep04. 20/09/2004 13:50:20

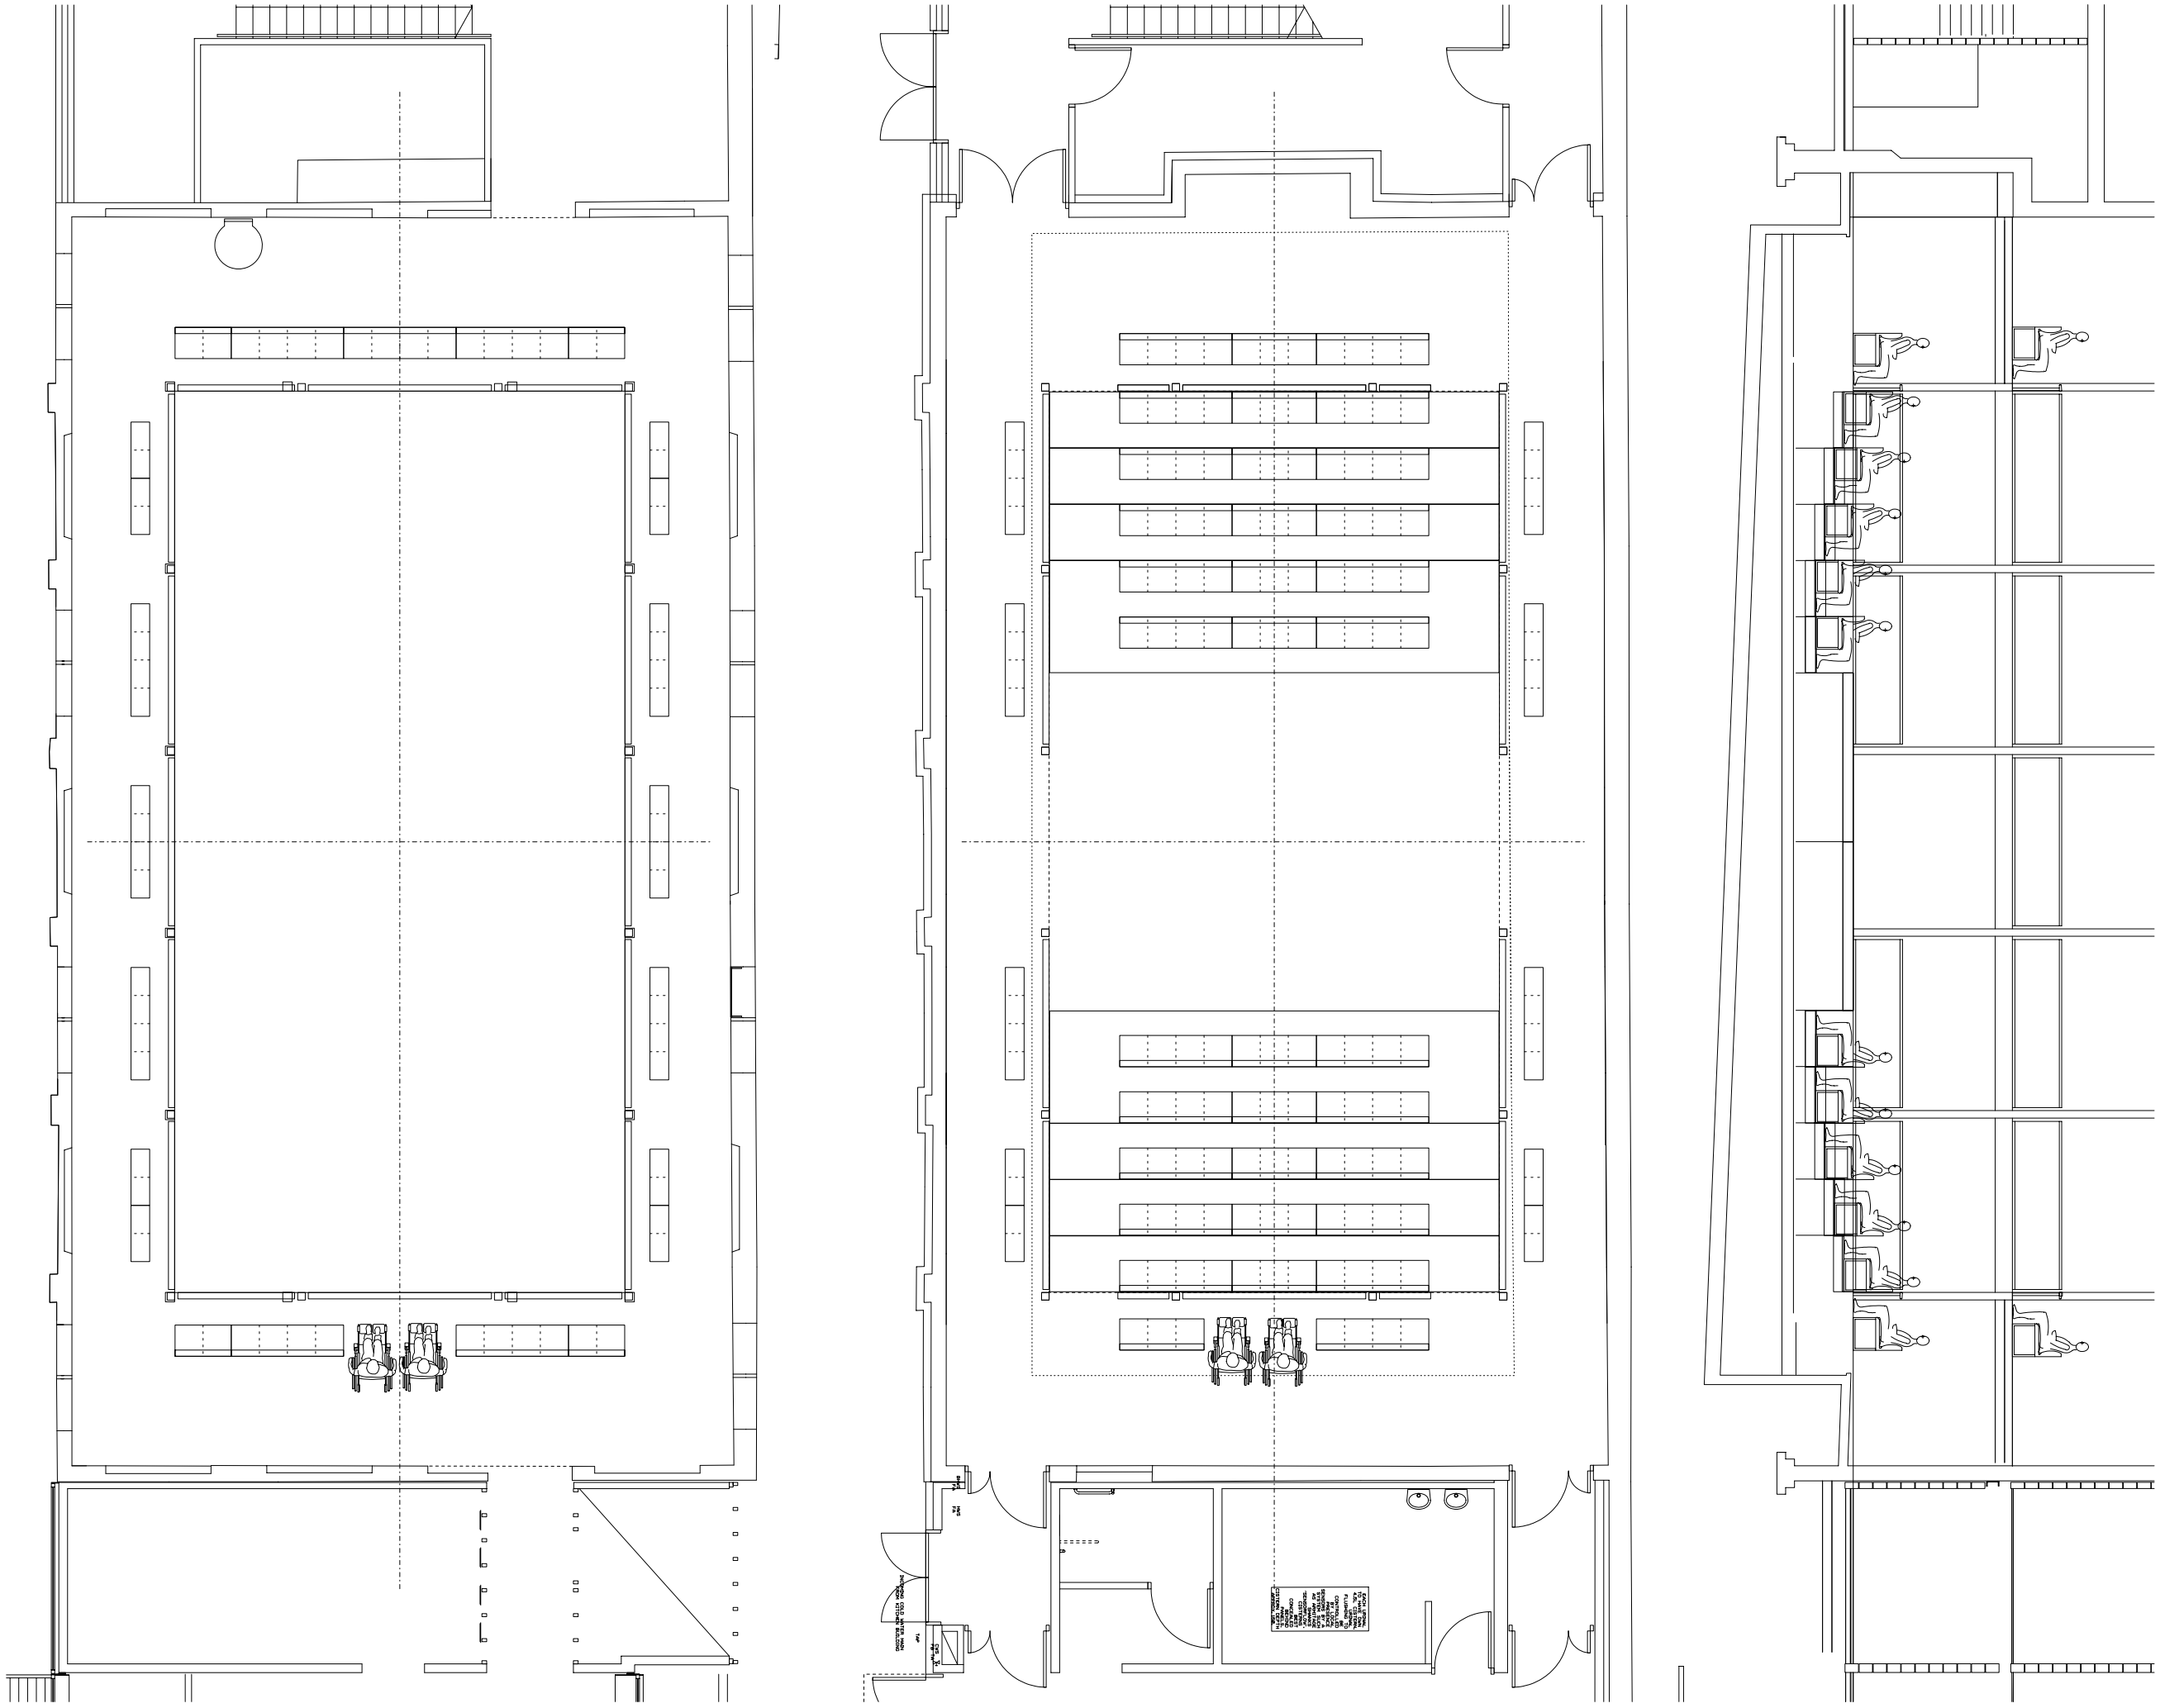

THEATRE PROJECTS CONSULTANTS

4 Apollo Studios
Charlton Kings Road
London NW5 2SW

Tel. 020 7482 4224 Fax. 020 7284 0636
Email. post@tpc-lon.com

Rev	Date	Description

Project

ST EDWARDS SCHOOL

OXFORD

Design and Planning

Title

Seating and Rostra
Seating Layouts - Fat Traverse

Scale	1:100 @ A3	Date	Sept 04
Designed	AH	Drawn	GG
Filename		Checked by	JT

Issued for STAGE E - FOR COMMENT

Drawing No

DP-LAY-103 REV

A Design & Planning\Technical Services\Seating Layouts

...\Seating Layouts-Revised Sep04. 20/09/2004 13:49:39

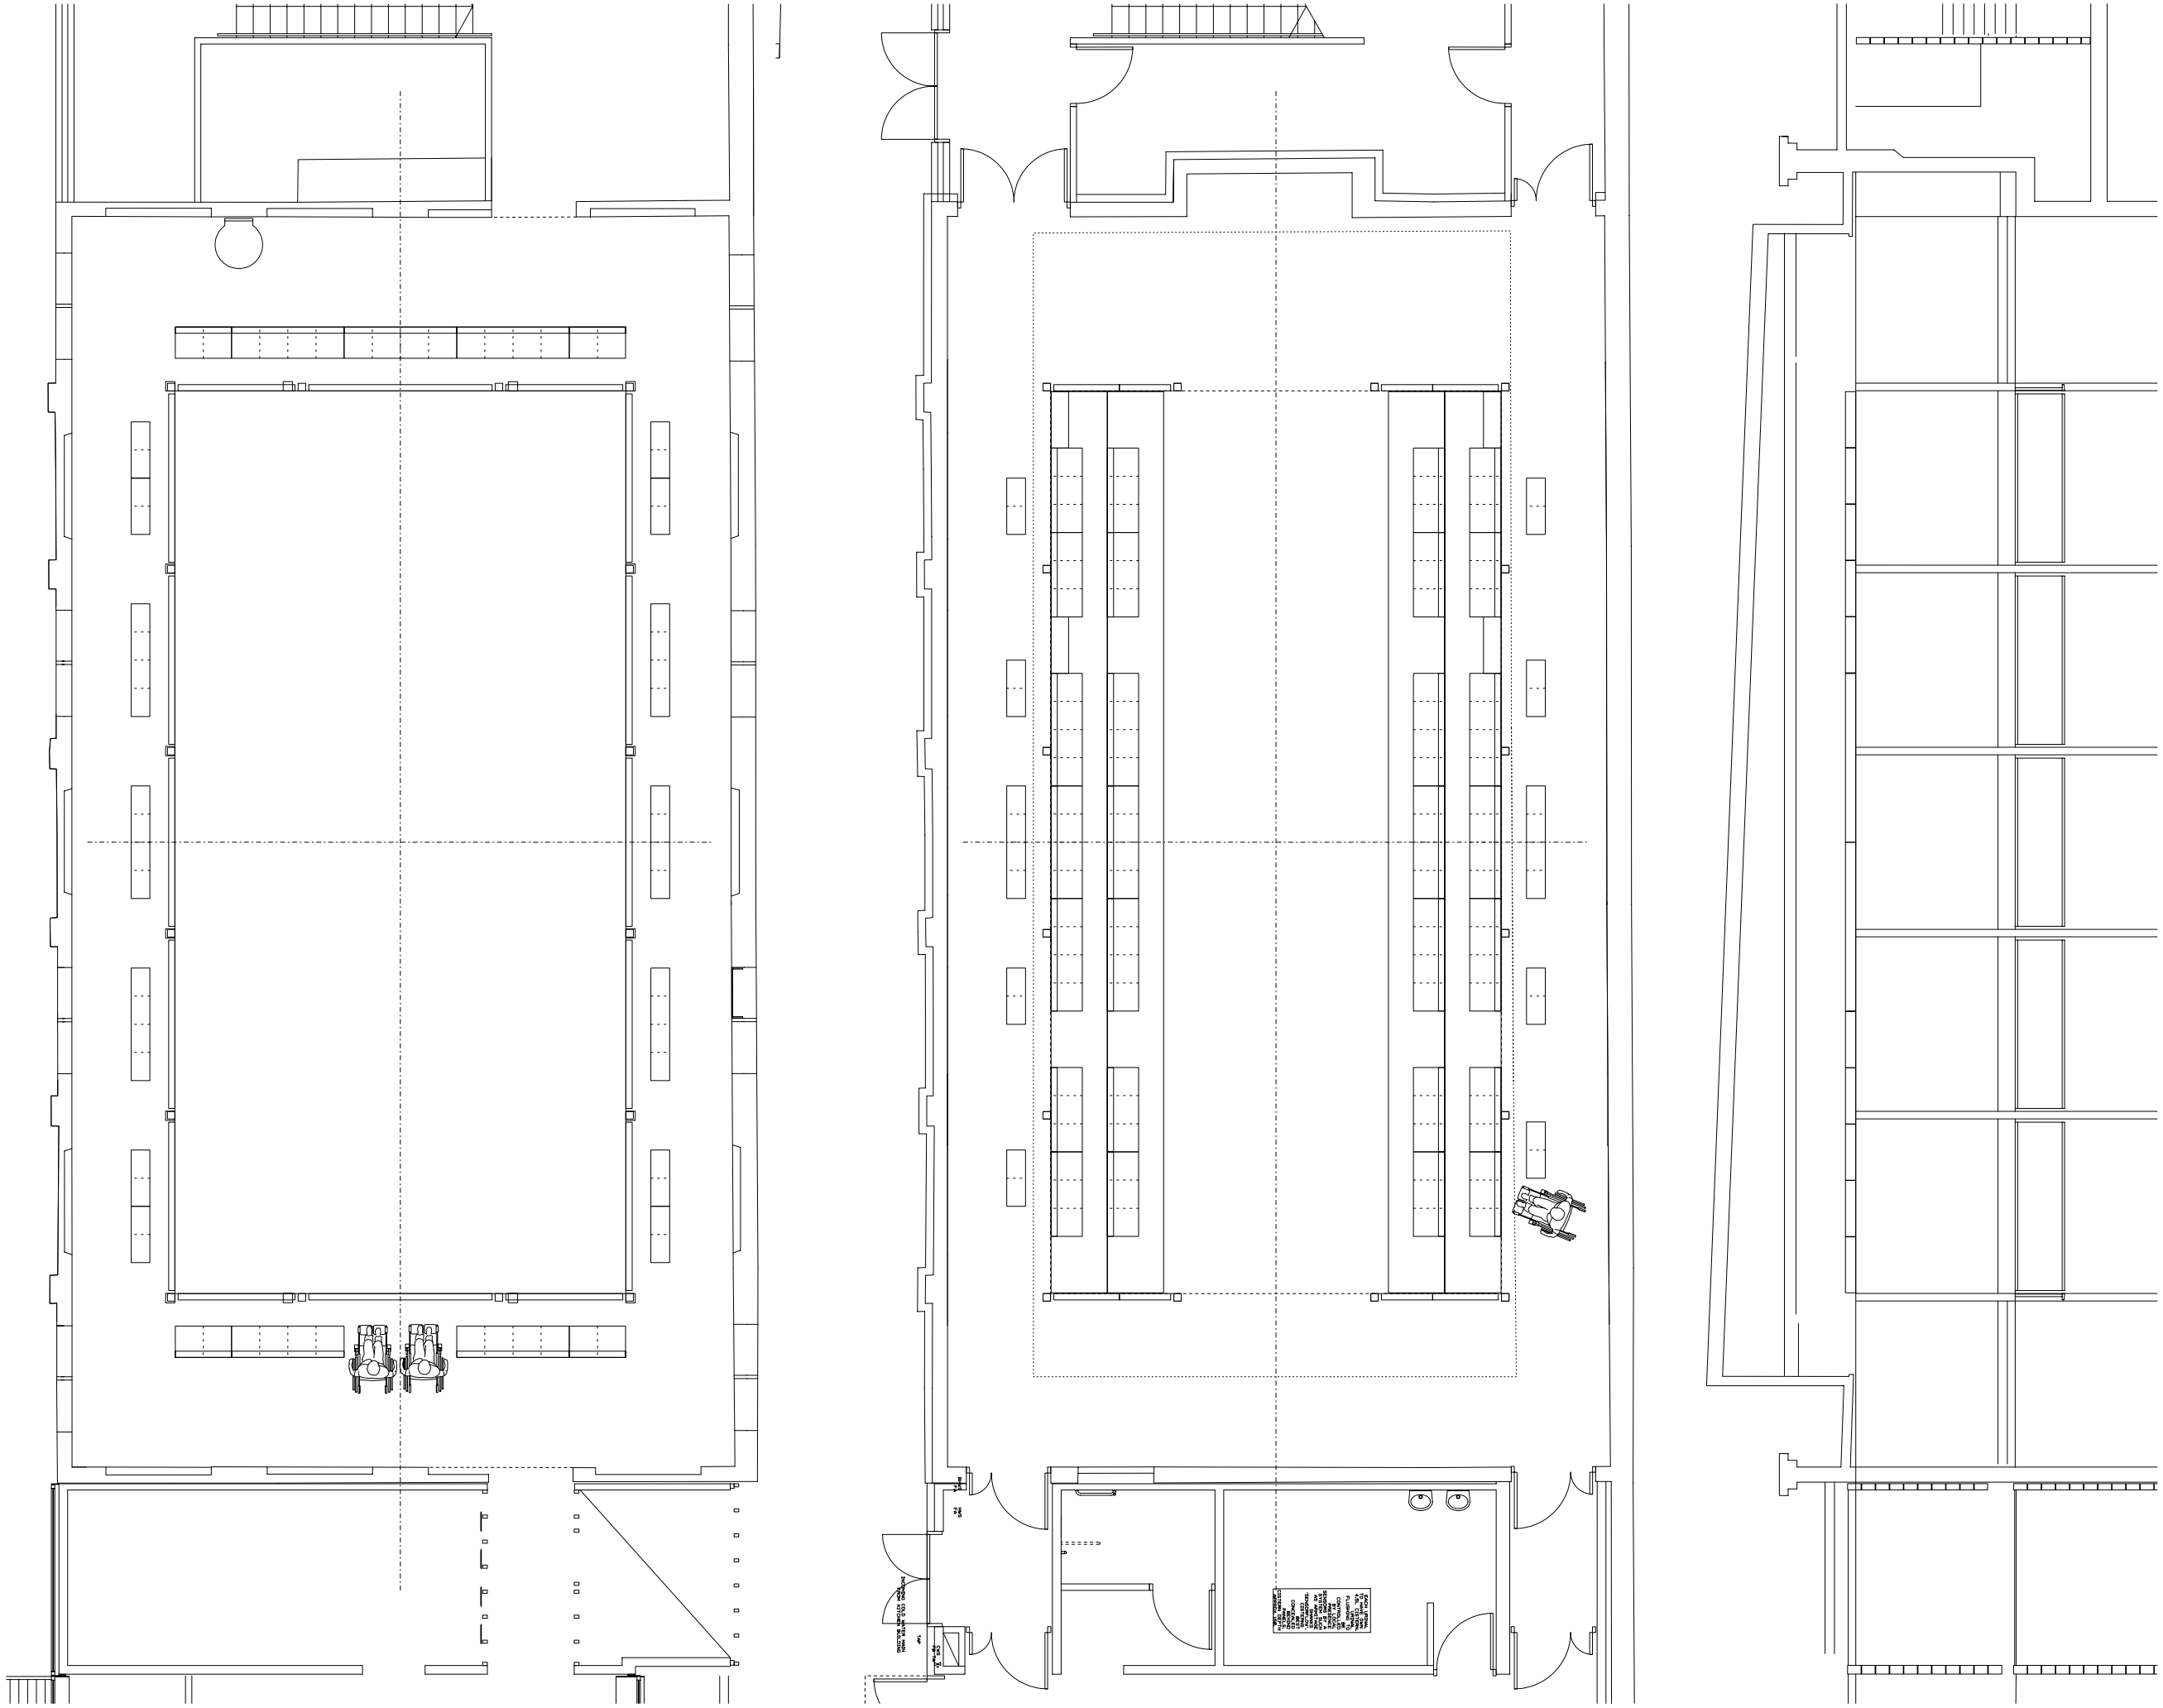

THEATRE PROJECTS CONSULTANTS

4 Apollo Studios
Charlton Kings Road
London NW5 2SW

Tel. 020 7482 4224 Fax. 020 7284 0636
Email. post@tpc-lon.com

Rev	Date	Description

Project

ST EDWARDS SCHOOL

OXFORD

Design and Planning

Title

Seating and Rostra

Scale		Date	Sept 04
Designed	AH	Drawn	GG
Filename		Checked by	JT

Issued for STAGE E - FOR COMMENT

Drawing No

DP-LAY REV

□A Design & Planning\Technical Services\Seating Layouts

...\Seating Layouts-Revised Sep04. 20/09/2004 13:49:05

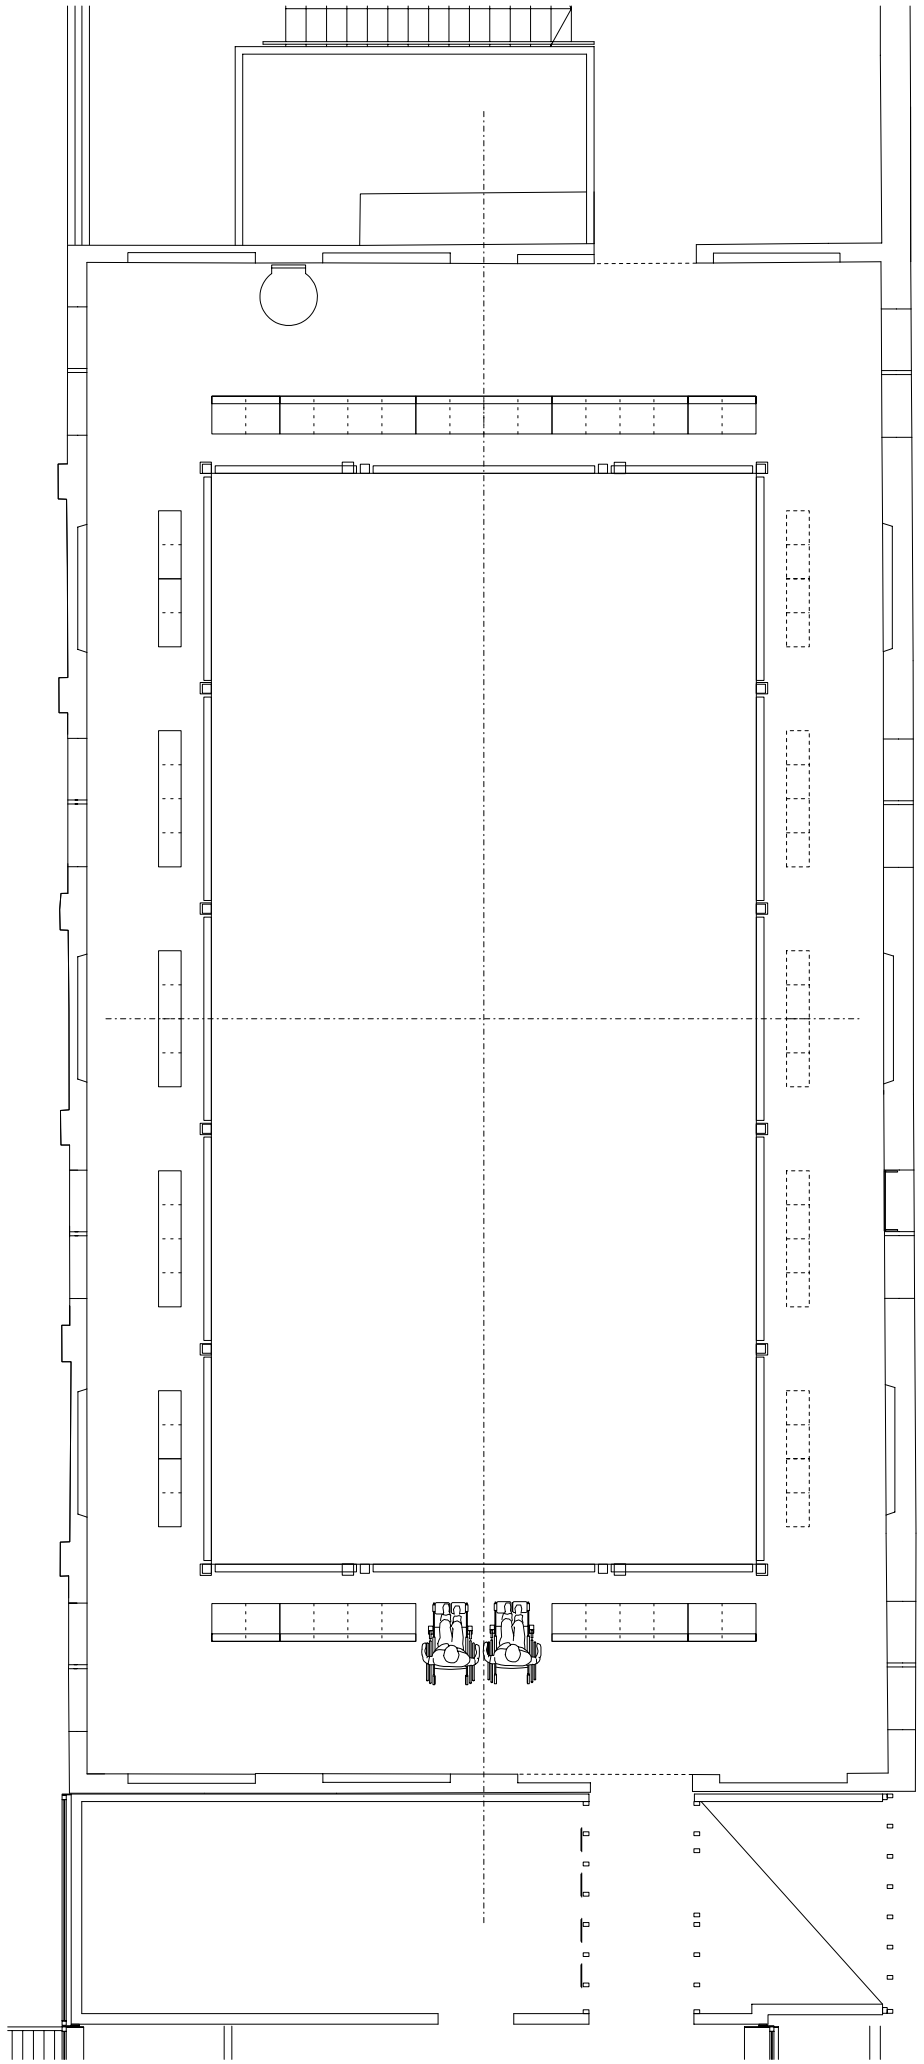

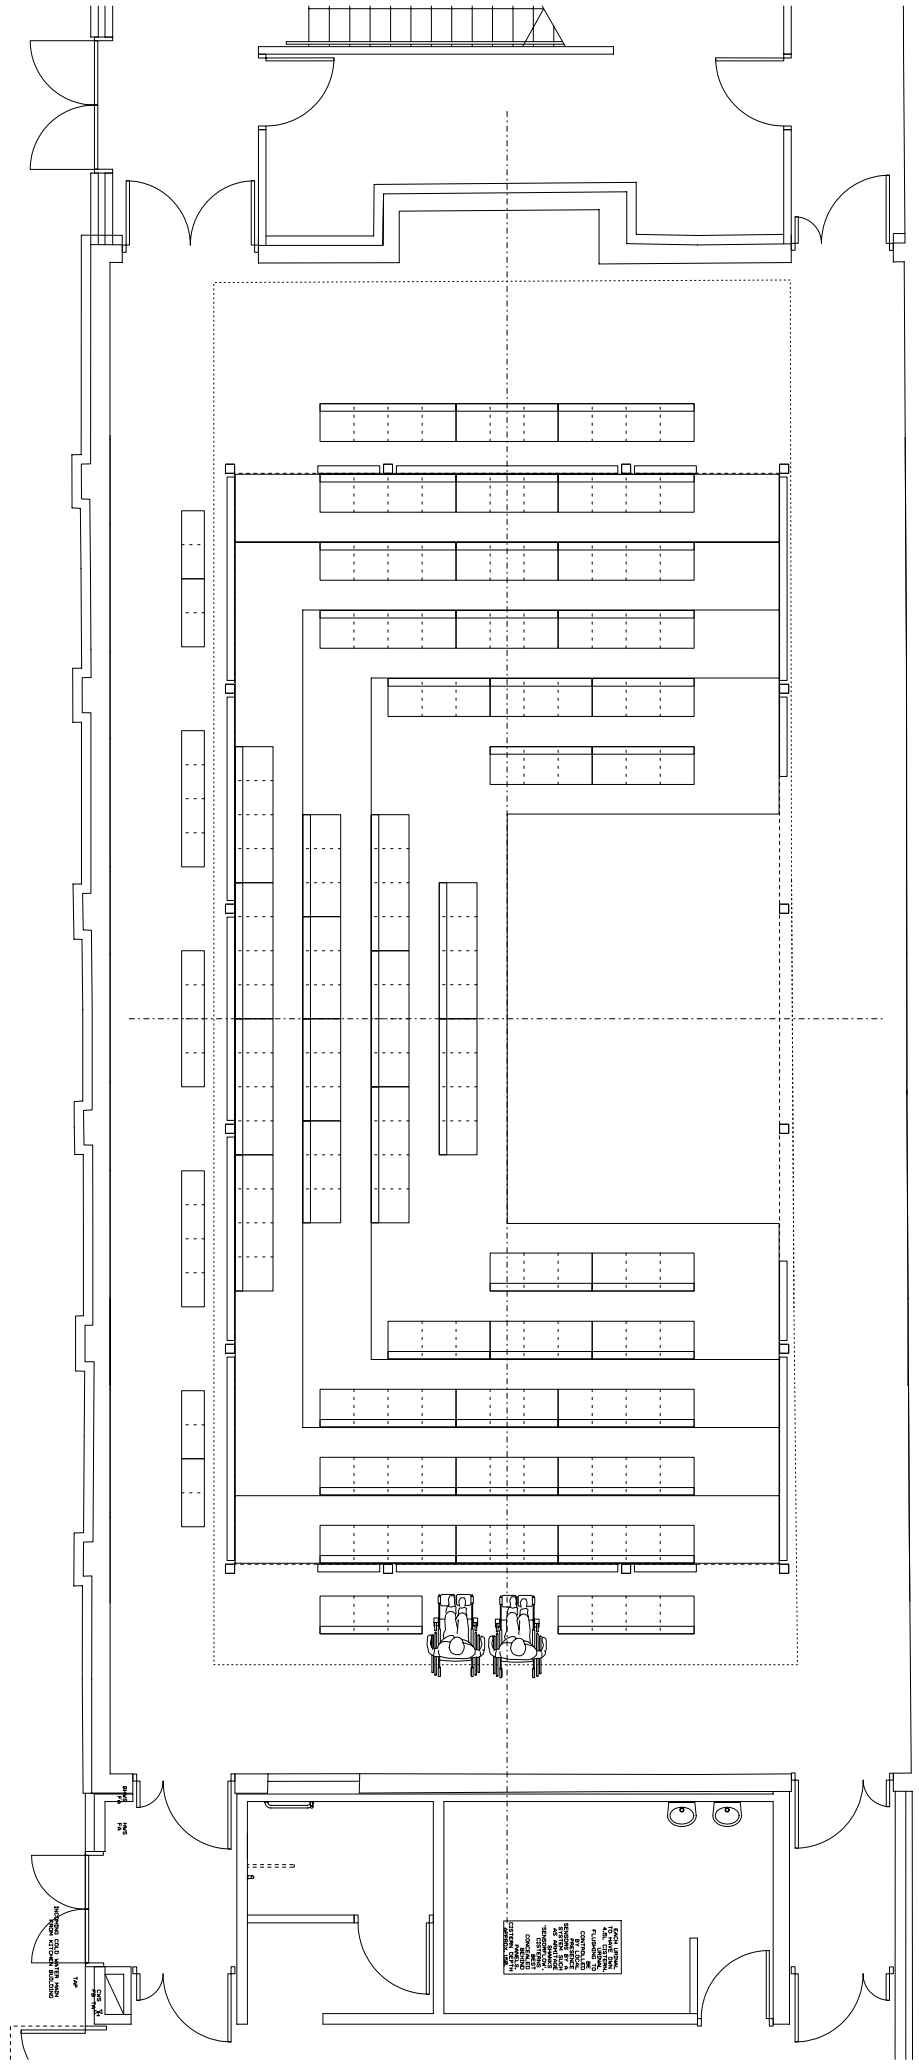

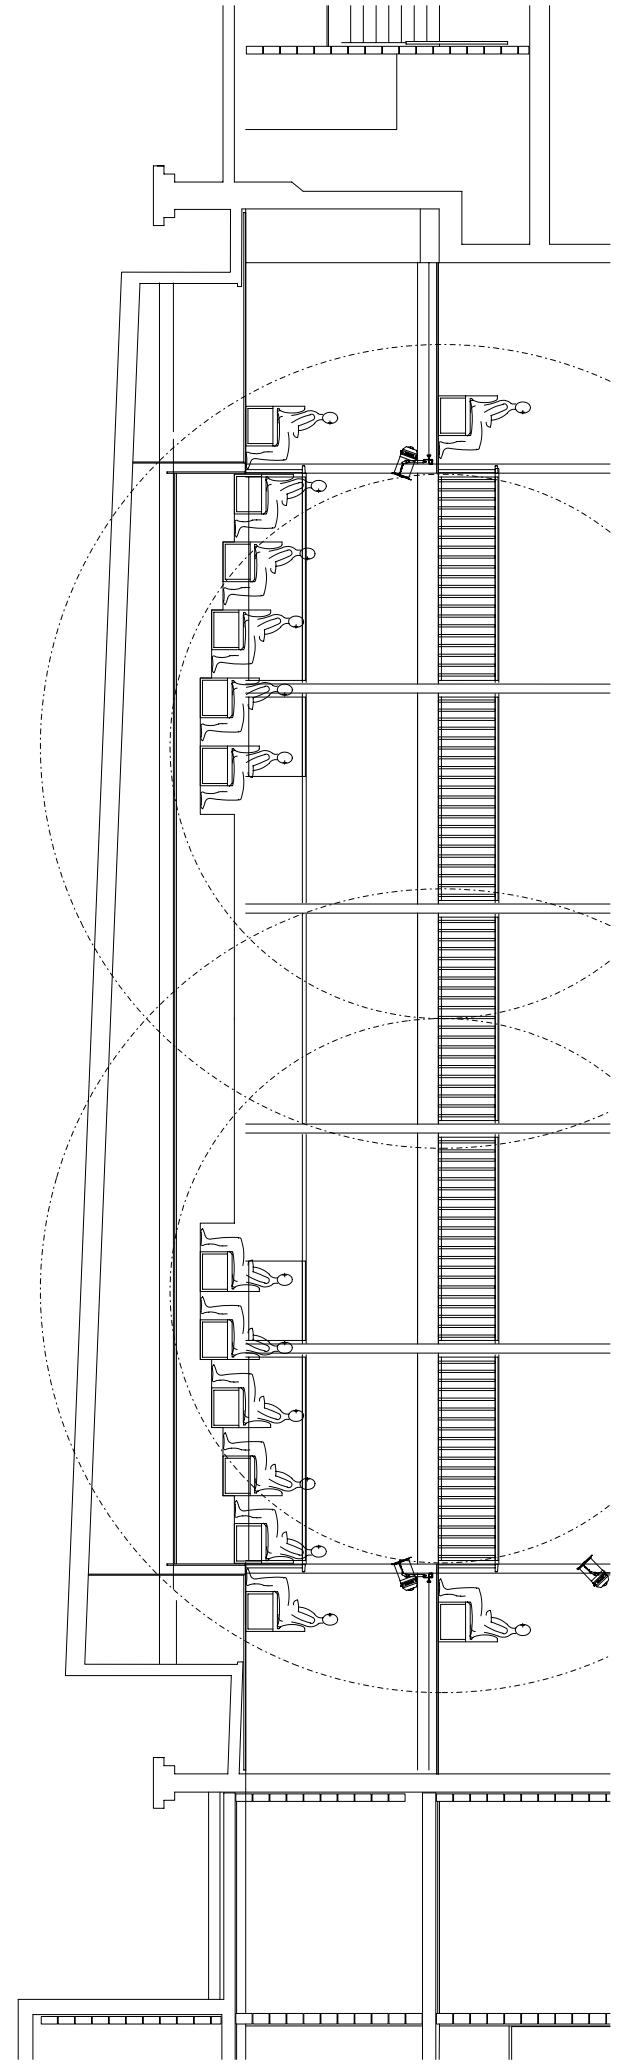

THEATRE PROJECTS CONSULTANTS

4 Apollo Studios
Charlton Kings Road
London NW5 2SW

Tel. 020 7482 4224 Fax. 020 7284 0636
Email. post@tpc-lon.com

Rev	Date	Description

Project

ST EDWARDS SCHOOL

OXFORD

Design and Planning

Title

Seating and Rostra
Seating Layouts - Thrust

Scale	1:100 @ A3	Date	Sept 04
Designed	AH	Drawn	GG
Filename		Checked by	JT

Issued for STAGE E - FOR COMMENT

Drawing No

DP-LAY-105 REV

□A Design & Planning\Technical Services\Seating Layouts

...\Seating Layouts-Revised Sep04. 20/09/2004 13:48:47

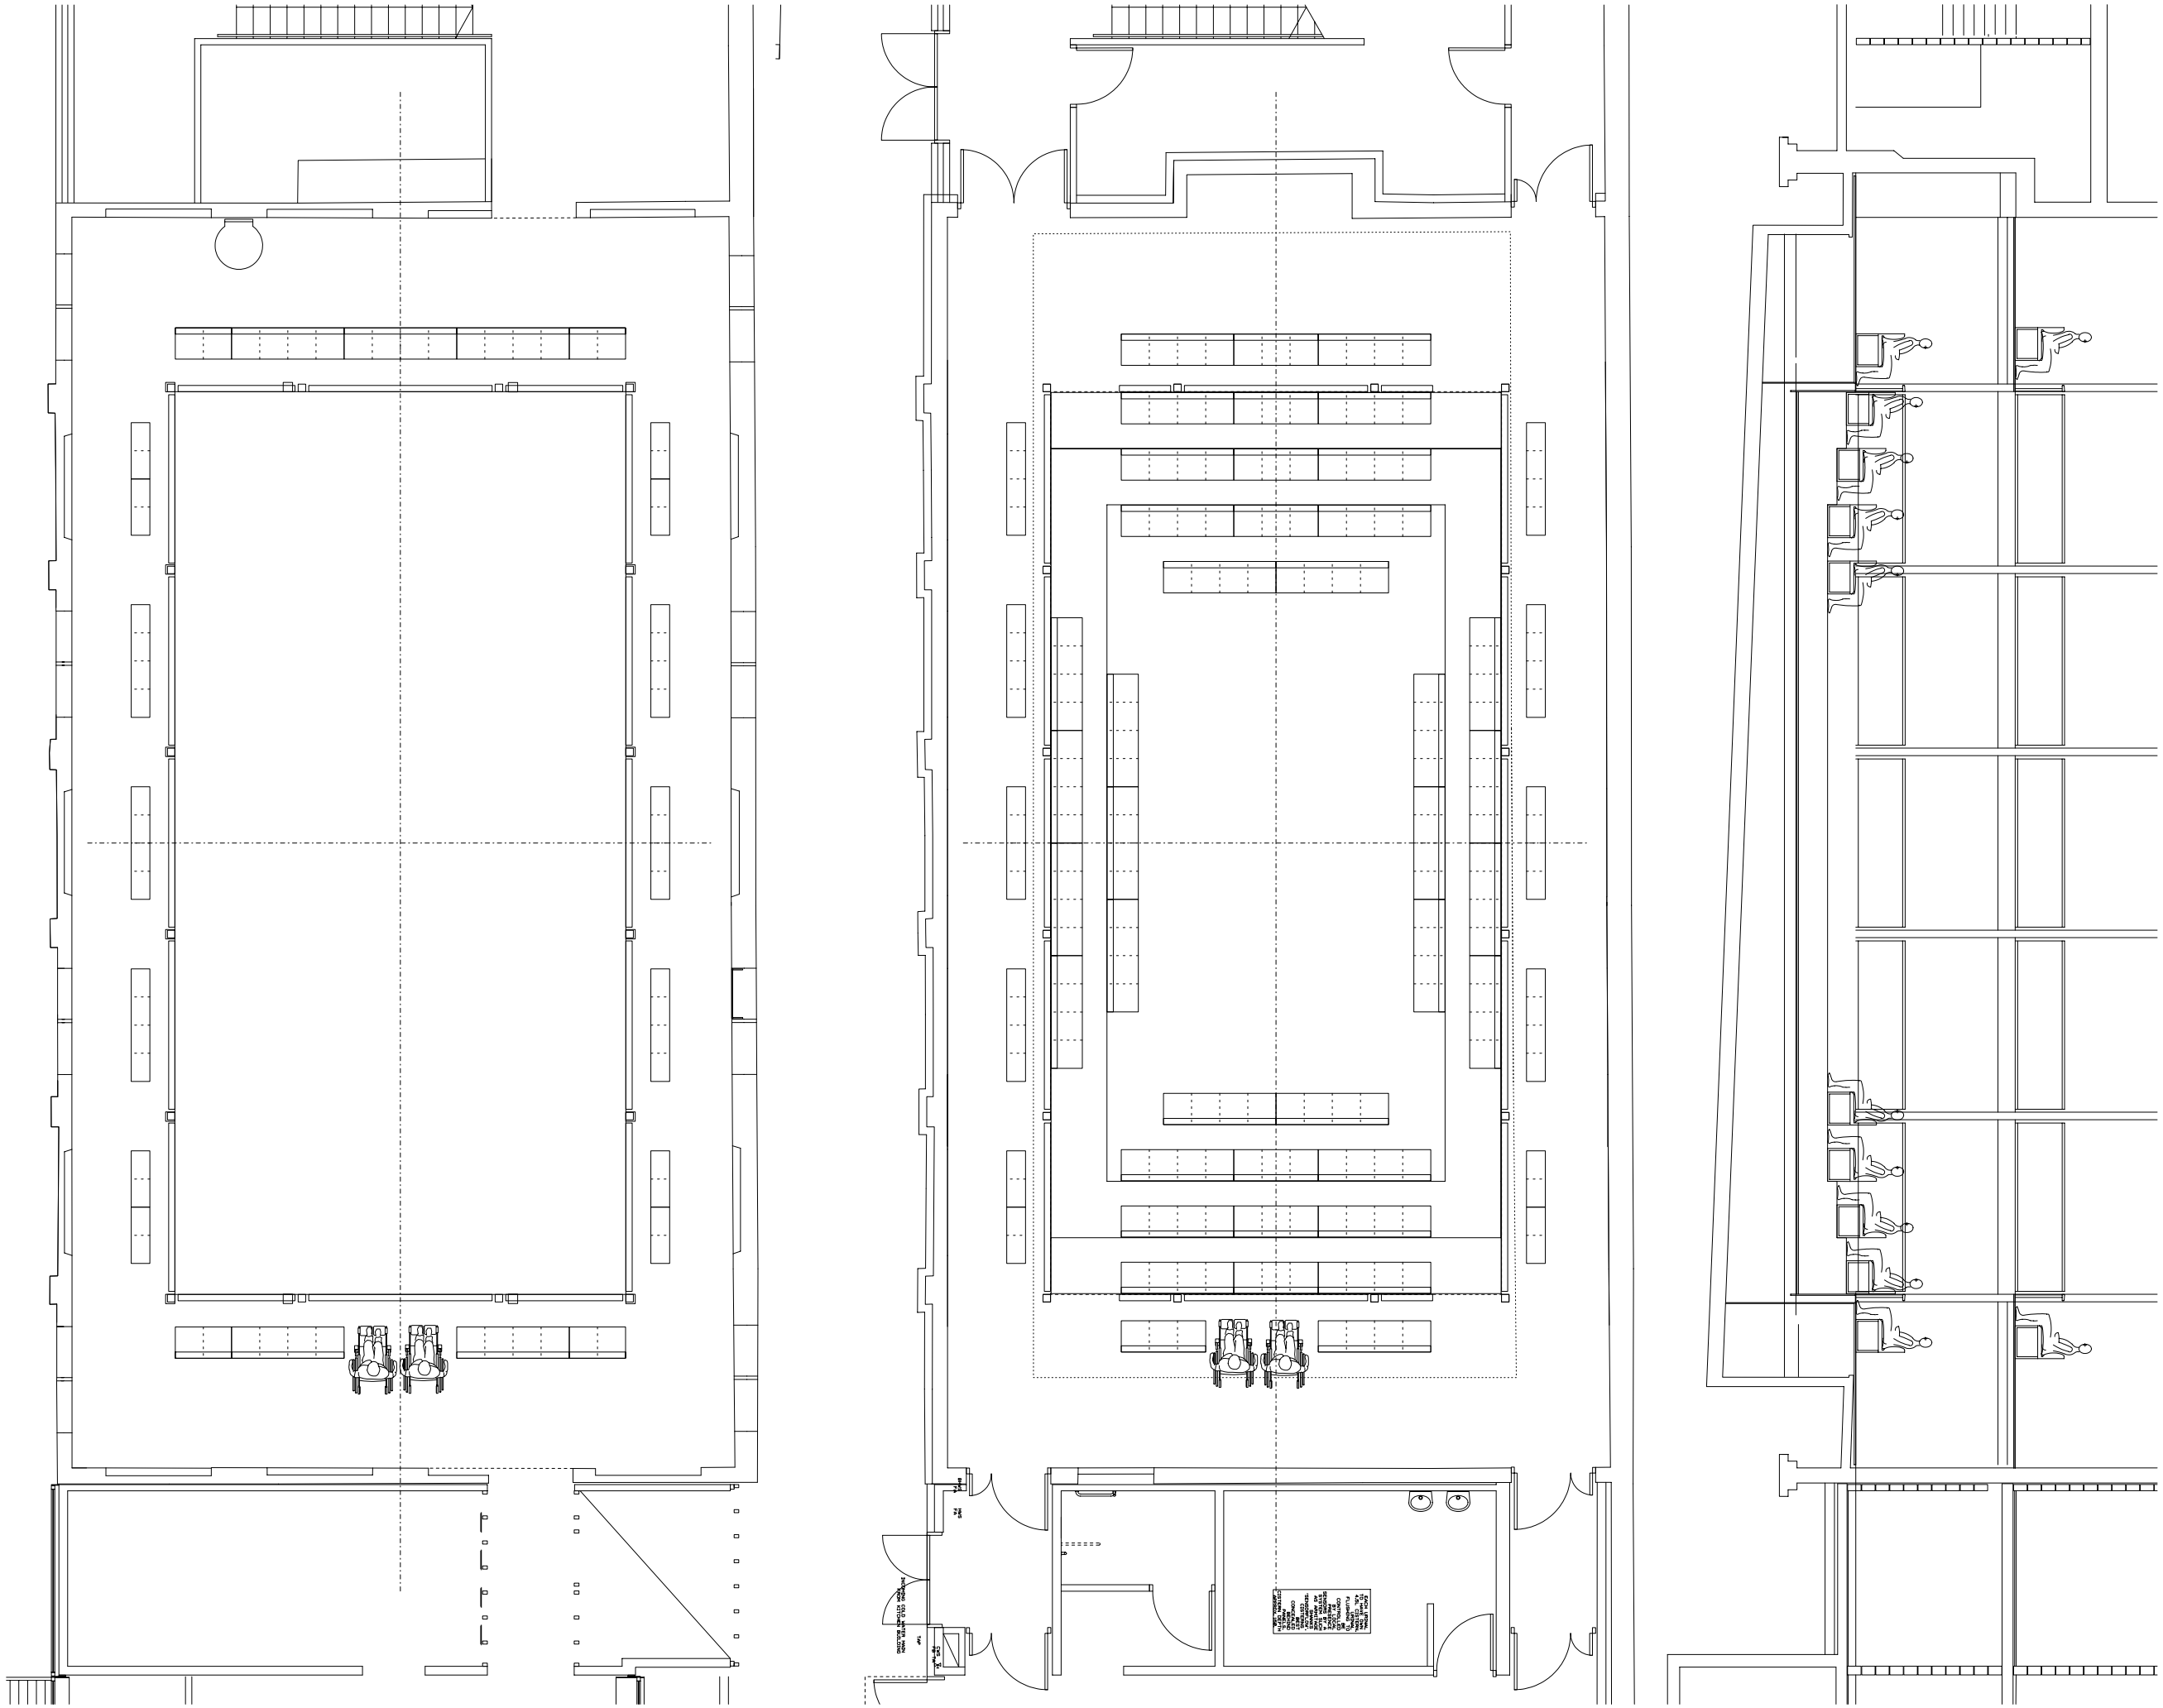

THEATRE PROJECTS CONSULTANTS

4 Apollo Studios
Charlton Kings Road
London NW5 2SW

Tel. 020 7482 4224 Fax. 020 7284 0636
Email. post@tpc-lon.com

Rev	Date	Description

Project

ST EDWARDS SCHOOL

OXFORD

Design and Planning

Title

Seating and Rostra
Seating Layouts - In the round

Scale		Date	Sept 04
Designed	AH	Drawn	GG
Filename		Checked by	JT

Issued for STAGE E - FOR COMMENT

Drawing No

DP-LAY -106 REV

□A Design & Planning\Technical Services\Seating Layouts